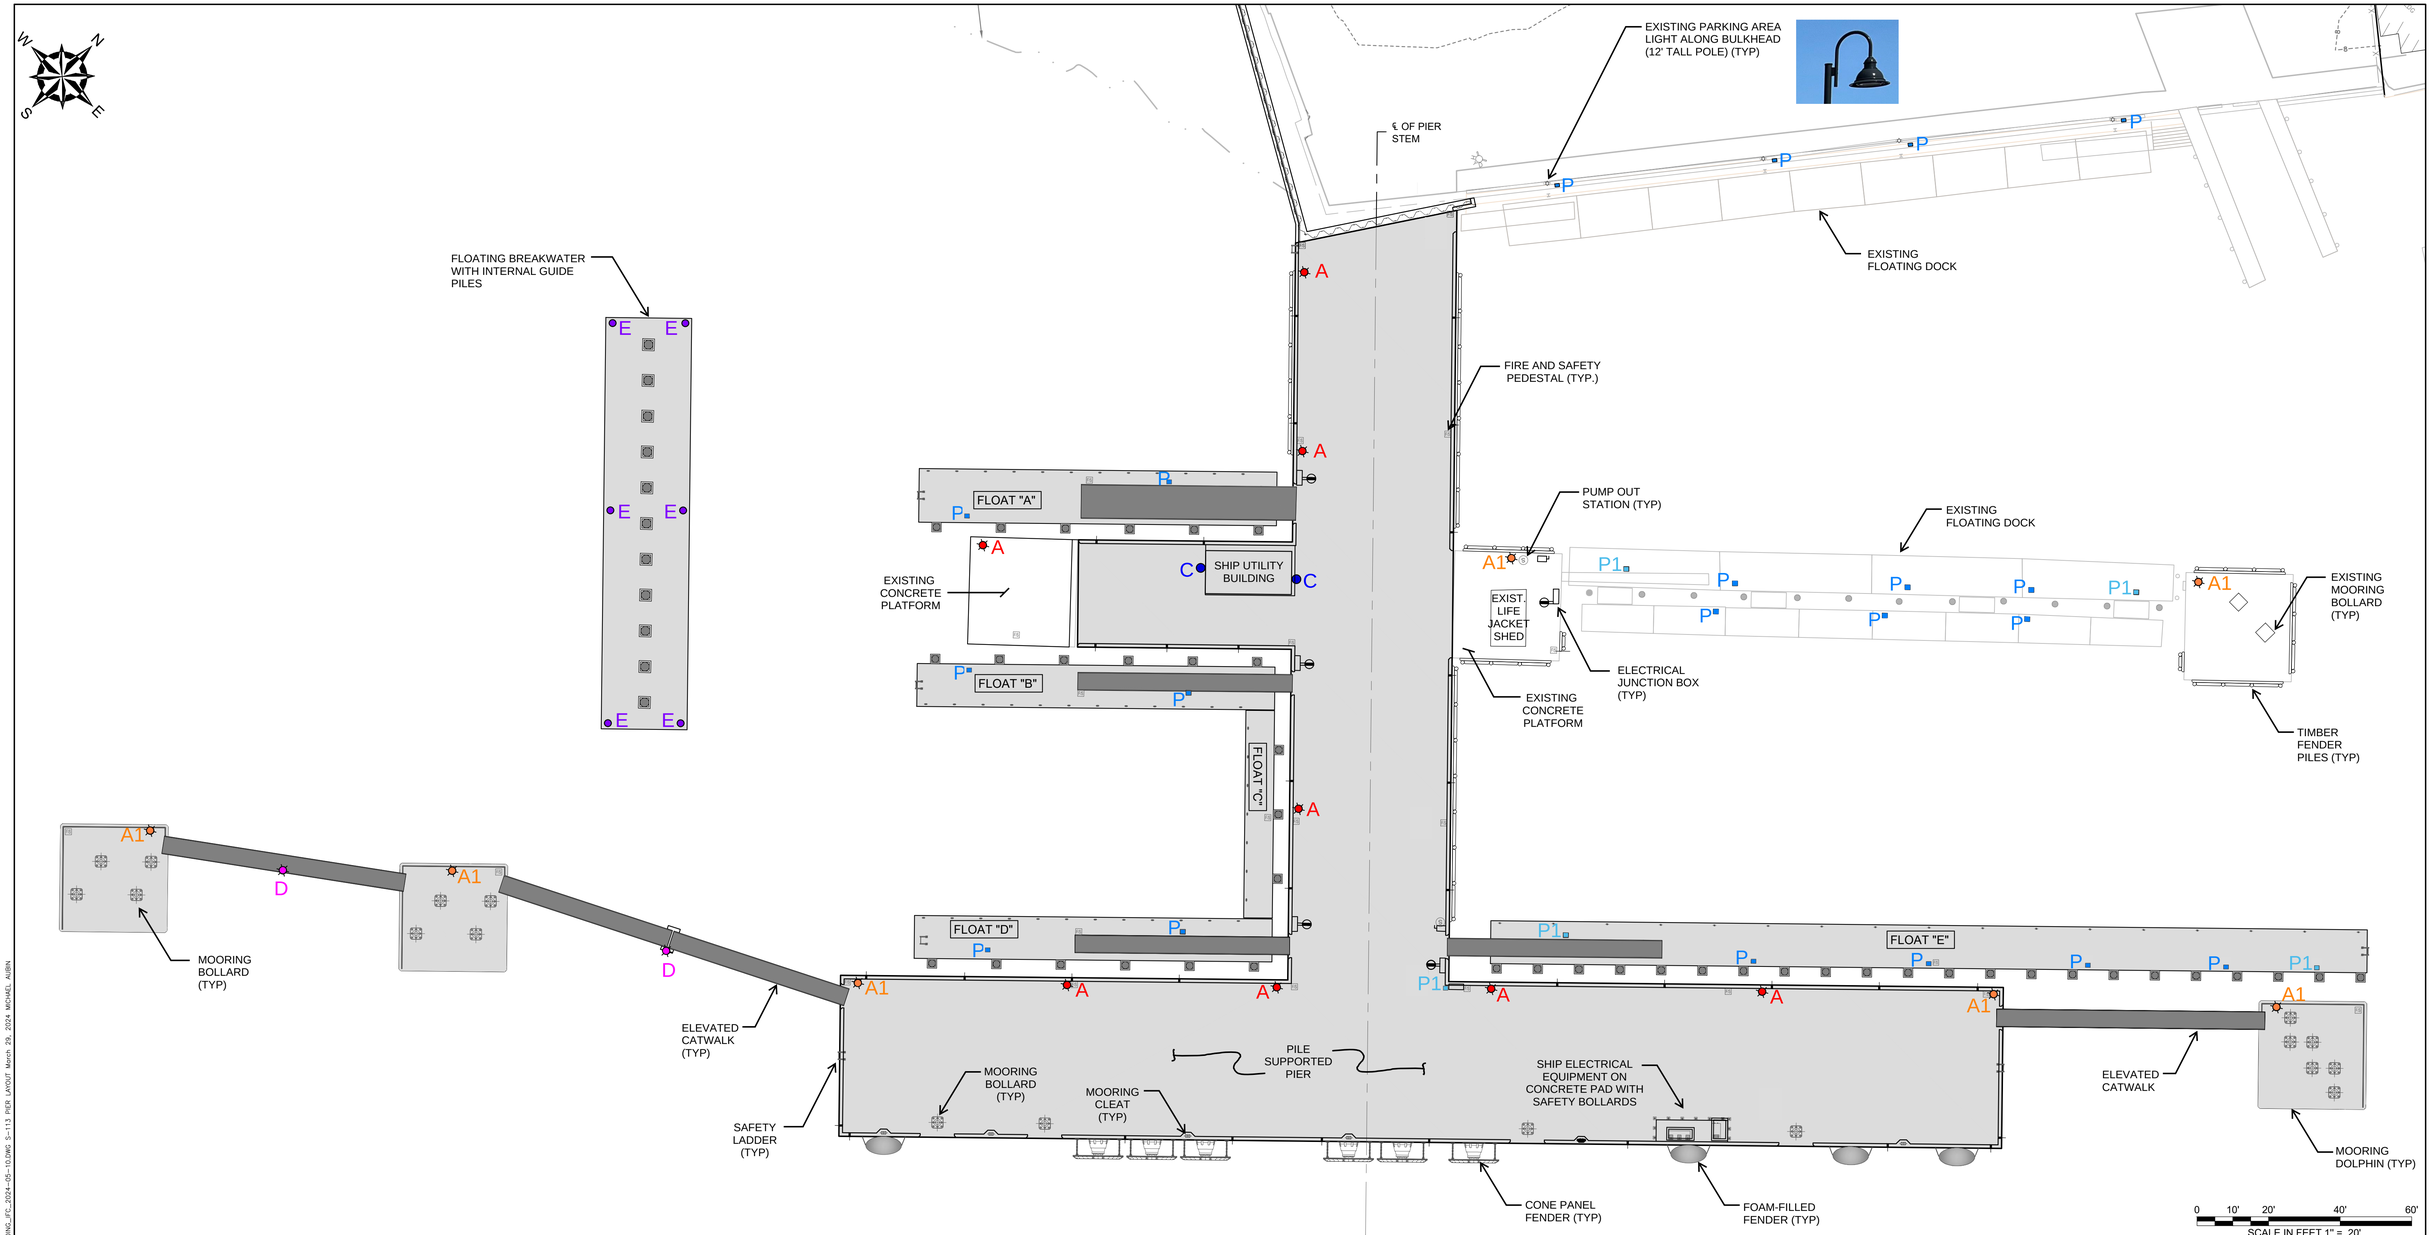

PIER, PLATFORMS & DOLPHINS LIGHT POLE FIXTURE

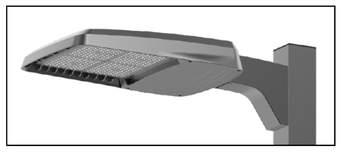

A 12' TALL LIGHT POLE

A1 15' TALL LIGHT POLE

SHIP UTILITY BUILDING EXTERIOR LIGHTING

C WALL MOUNTED LIGHT

MARINE SAFETY LIGHTING

D MARINE WARNING LIGHT

E MARINE LIGHT

FLOAT POWER PEDESTALS

P EATON LIGHTHOUSE

P1 EATON ADMIRAL

LEGEND:

DESCRIPTION	EXISTING
FIRE AND SAFETY PEDESTAL	F/S
PUMP OUT STATION	(S)
POWER PEDESTAL	[U]
100-TON SINGLE BITT BOLLARD	
CLEAT	
EQUIPMENT SAFETY BOLLARD	
LIGHT POLE AND FIXTURE	
JUNCTION BOX FIXTURE	
LAYOUT WORKING POINT (SEE NOTE 4)	WP-101

NO.	ISSUE/DESCRIPTION	BY	DATE

UNLESS SPECIFICALLY STATED BY WRITTEN AGGREEMENT, THIS DRAWING IS THE SOLE PROPERTY OF GZA GEOENVIRONMENTAL, INC. (GZA). THE INFORMATION SHOWN ON THE DRAWING IS SOLELY FOR USE BY GZA'S CLIENT OR THE CLIENT'S DESIGNATED REPRESENTATIVE FOR THE SPECIFIC PROJECT AND LOCATION IDENTIFIED ON THE DRAWING. THE DRAWING SHALL NOT BE TRANSFERRED, REUSED, COPIED, OR ALTERED IN ANY MANNER FOR USE AT ANY OTHER LOCATION OR FOR ANY OTHER PURPOSE WITHOUT THE PRIOR WRITTEN CONSENT OF GZA. ANY TRANSFER, REUSE, OR MODIFICATION TO THE DRAWING BY THE CLIENT OR OTHERS, WITHOUT THE PRIOR WRITTEN EXPRESS CONSENT OF GZA, WILL BE AT THE USER'S SOLE RISK AND WITHOUT ANY RISK OR LIABILITY TO GZA.

MAINE MARITIME ACADEMY WATERFRONT CAMPUS
PIER UPGRADES AND WATERFRONT IMPROVEMENTS
CASTINE, MAINE

PIER LIGHTING LAYOUT PLAN

PREPARED BY: GZA GeoEnvironmental, Inc. Engineers and Scientists www.gza.com		PREPARED FOR: MAINE MARITIME ACADEMY CASTINE, ME	
PROJ MGR: RKC	REVIEWED BY: CWC	CHECKED BY: DDF	FIGURE 1
DESIGNED BY: AFS	DRAWN BY: MEA	SCALE: AS NOTED	
DATE: MAY 2024	PROJECT NO. 03.0035109.00	REVISION NO.	

©2024 – GZA GeoEnvironmental, Inc.
J:\GZA-1\GEO\35109.MAC\FIGURES\CAD\DWGS\35109.00_MC_FIG_S-113 PIER LAYOUT PLAN_S-117 PIER GRADING_PC_2024-05-10.DWG S-113 PIER LAYOUT March 29, 2024 MICHAEL AUBIN